



**FUSION**

## SAMPLE REPORT

Fictional example

# Residential Roof Report

### Imperial Measurements

#### SAMPLE HIGHLIGHTS

**1,502 sq ft**

Total roof area

**4:12 and 8:12**

Measured pitches

**269 ft**

Combined rake + eave length

Lengths, areas, pitches and diagrams

#### Sample Property

1234 Fusion Lane, Sampletown, MD 21000

Sample roof measurements

#### Report Contents

- *Detail Roof summary (Structures Data Separated)* 2
- *Lengths Measurements* 3
- *Area Measurements* 4
- *Pitch Measurements* 5
- *Notes Diagram* 6

Report Summary



Total Length, Area and Pitch Summary

|                      |                 |
|----------------------|-----------------|
| Total Area (Sqft)    | 1502            |
| Pitched Facet (Sqft) | 1502            |
| Primary Pitch        | 4:12, 8:12      |
| Flat Facet (Sqft)    | 0               |
| Ridges (ft)          | 44              |
| Hips (ft)            | 0               |
| Valleys (ft)         | 11              |
| Rakes (ft)           | 148             |
| Eaves (ft)           | 122             |
| Rakes + Eaves (ft)   | 269             |
| Apron Flashing (ft)  | 49              |
| Step Flashing (ft)   | 22              |
| Total Skylights      | 0               |
| Total Chimneys       | 2               |
| Location Link        | Sample location |

MAIN BUILDING (BREAK DOWN)

|                     |      |
|---------------------|------|
| Total Area (Sqft)   | 1502 |
| Ridges (ft)         | 44   |
| Hips (ft)           | 0    |
| Valleys (ft)        | 11   |
| Rakes (ft)          | 148  |
| Eaves (ft)          | 122  |
| Rakes + Eaves (ft)  | 269  |
| Apron Flashing (ft) | 49   |
| Step Flashing (ft)  | 22   |

DETACHED BUILDING (BREAK DOWN)


|                     |   |
|---------------------|---|
| Total Area (Sqft)   | 0 |
| Ridges (ft)         | 0 |
| Hips (ft)           | 0 |
| Valleys (ft)        | 0 |
| Rakes (ft)          | 0 |
| Eaves (ft)          | 0 |
| Rakes + Eaves (ft)  | 0 |
| Apron Flashing (ft) | 0 |
| Step Flashing (ft)  | 0 |

PITCH TABLE Area (Sqft)

| Pitch/Slope | Area |
|-------------|------|
| 4:12        | 832  |
| 8:12        | 671  |
| Total       | 1503 |


Notes:

Length Measurements

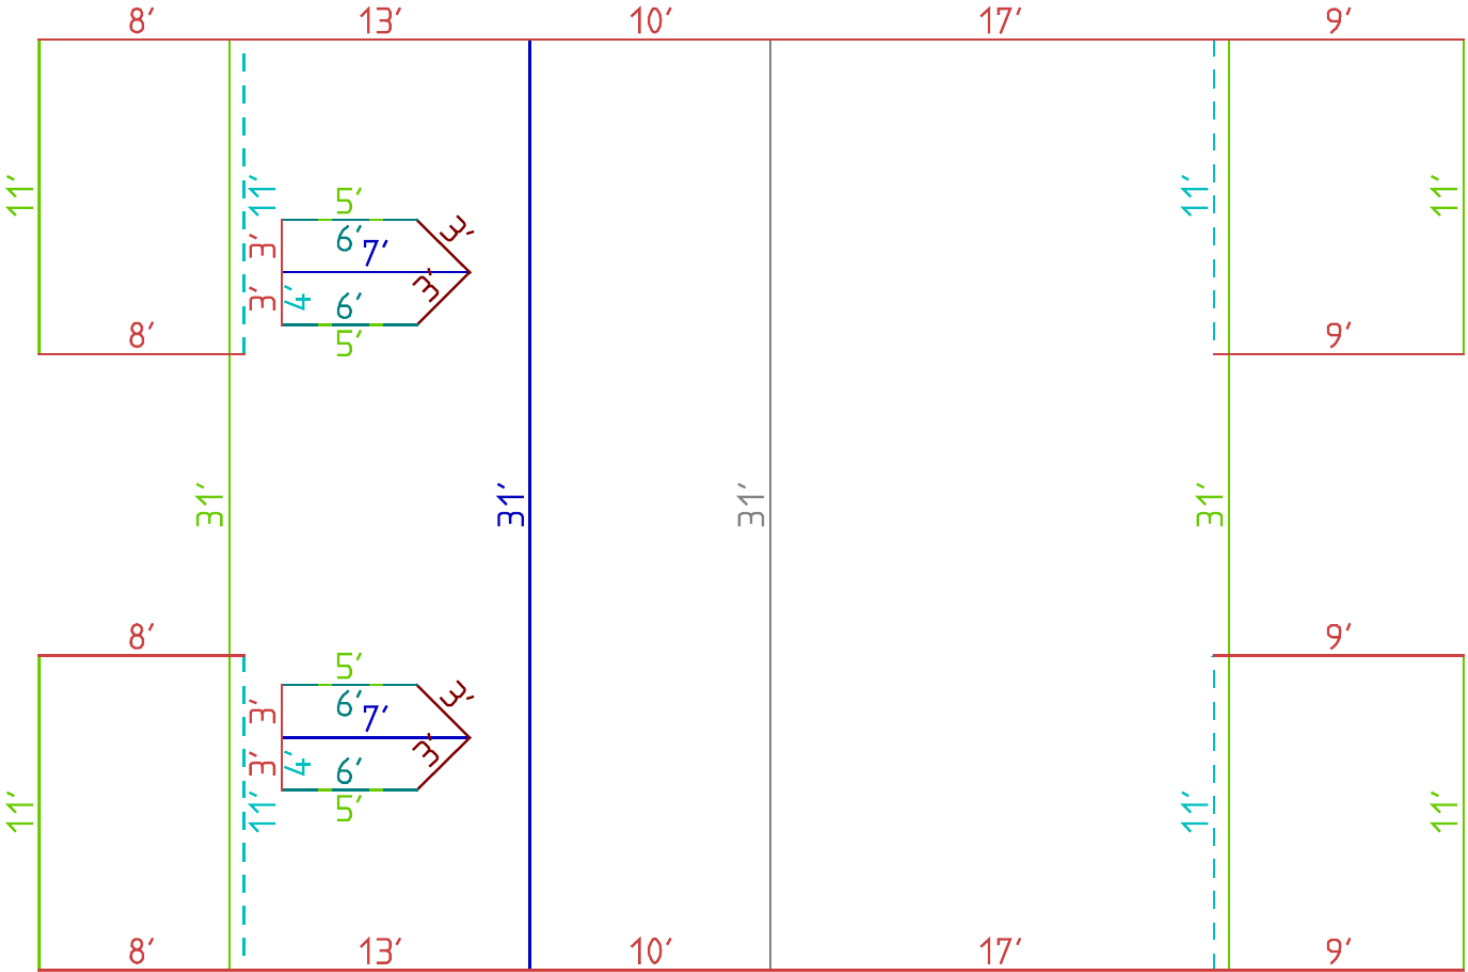


| Legend         |                |                |             |                 |                        |                       |
|----------------|----------------|----------------|-------------|-----------------|------------------------|-----------------------|
| Eaves = 122 ft | Rakes = 148 ft | Ridges = 44 ft | Hips = 0 ft | Valleys = 11 ft | Apron Flashing = 49 ft | Step Flashing = 22 ft |

Area Measurements

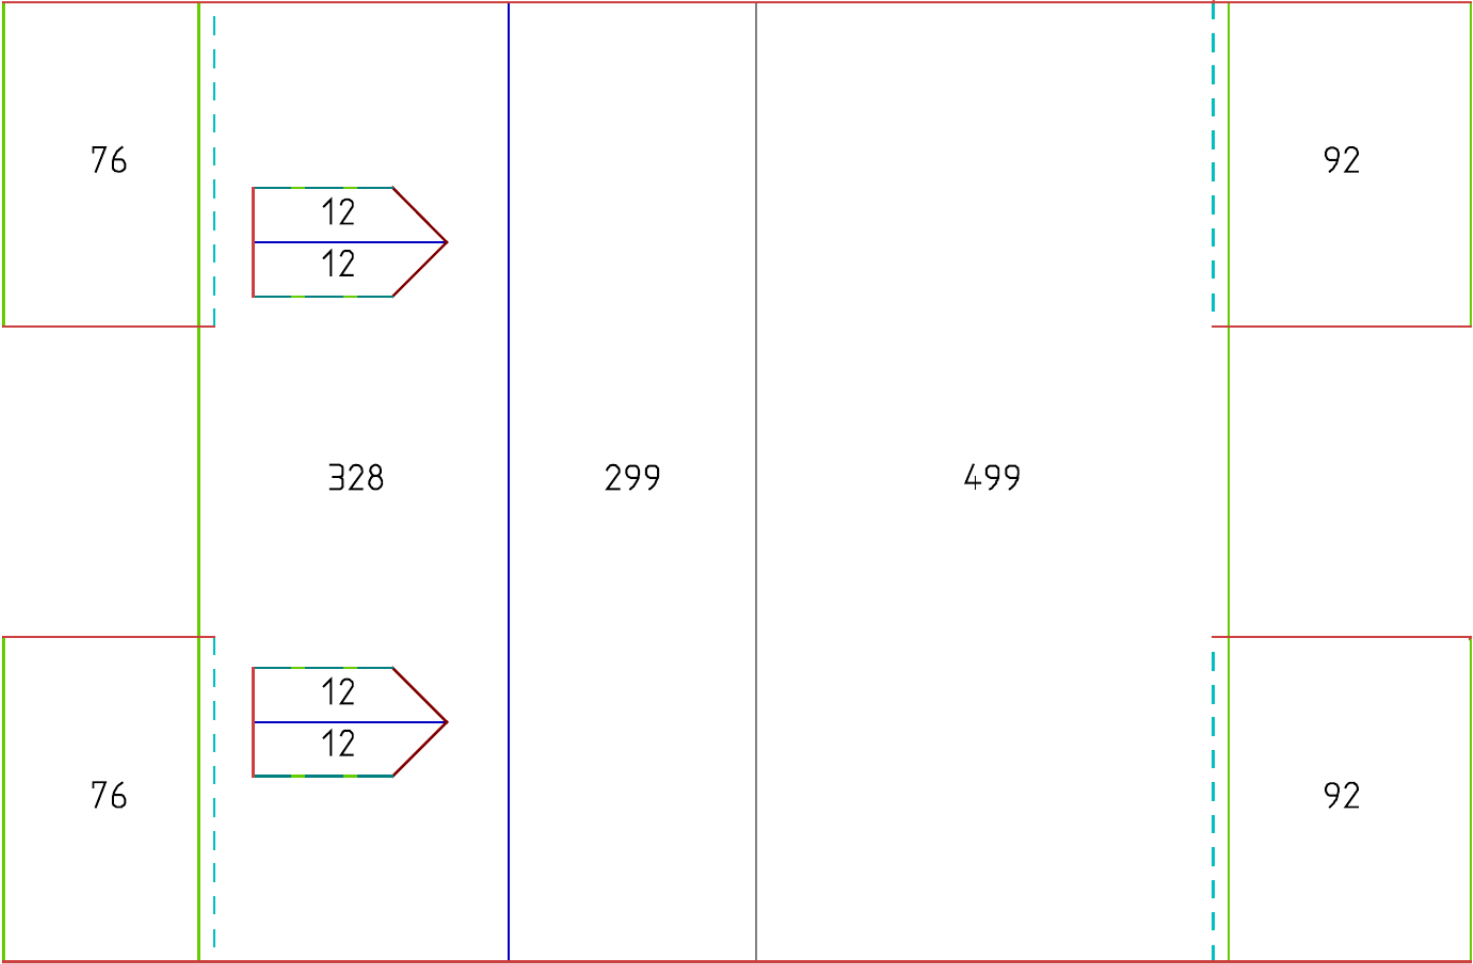


| Waste Factor Calculation: 1502 Sqft, 15.03 Sq |      |      |      |      |      |      |
|-----------------------------------------------|------|------|------|------|------|------|
| 5%                                            | 10%  | 15%  | 17%  | 20%  | 22%  | 25%  |
| 1578                                          | 1653 | 1728 | 1758 | 1803 | 1833 | 1878 |

Pitch Measurements

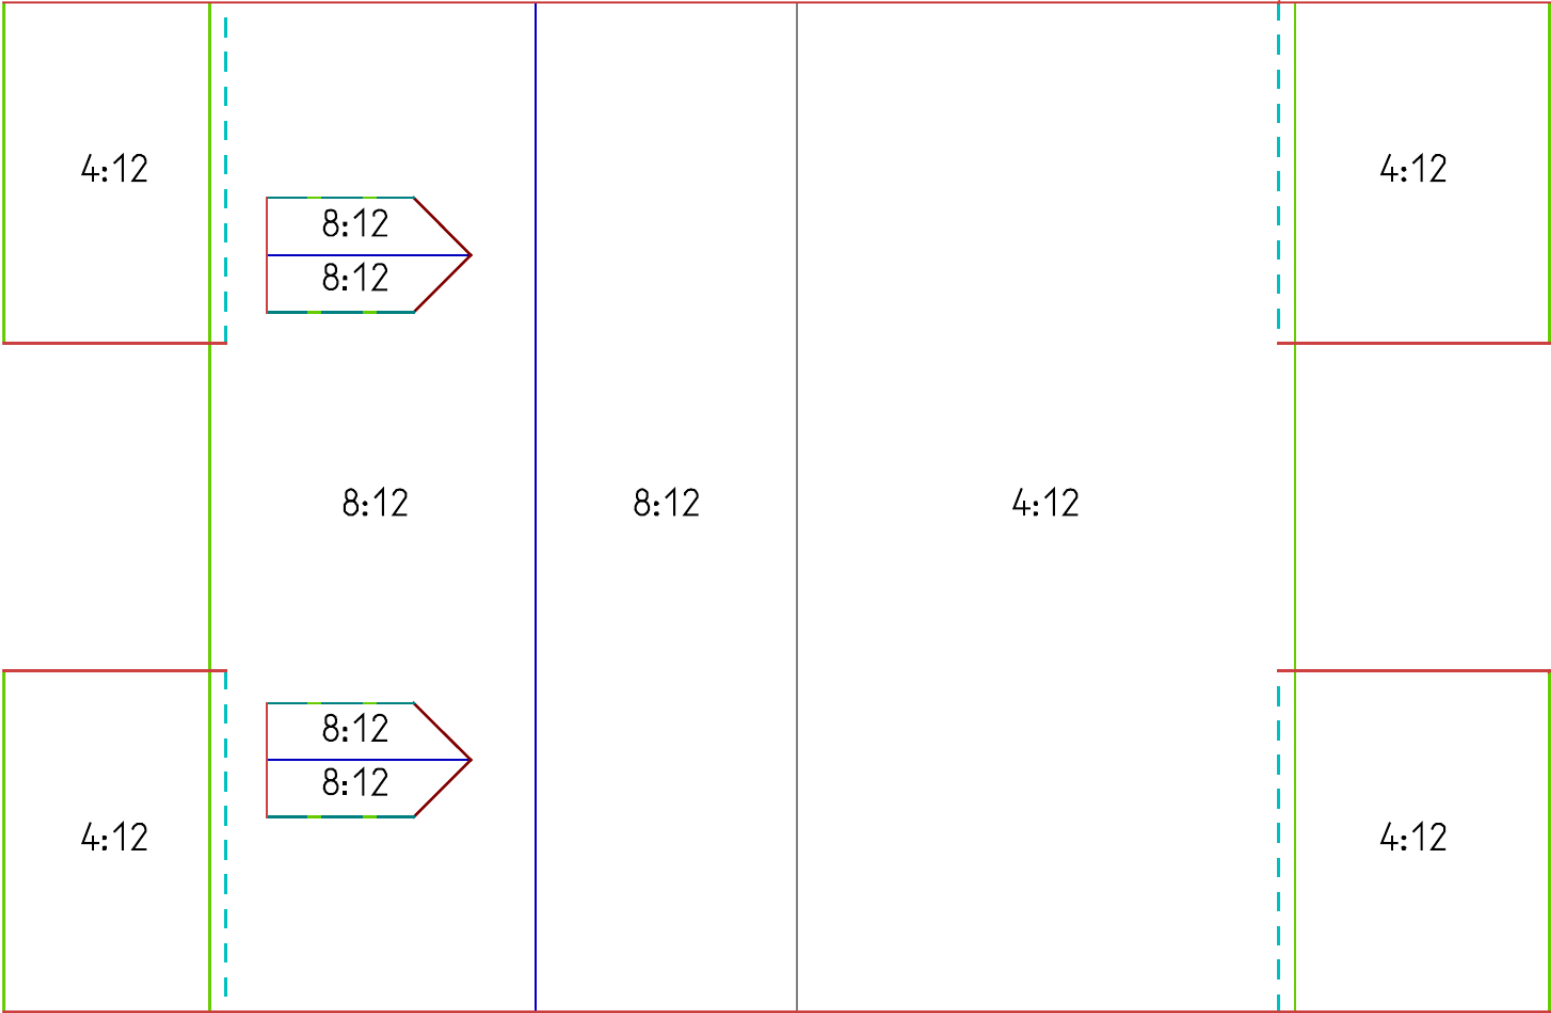

4:12, 8:12

Notes Diagram

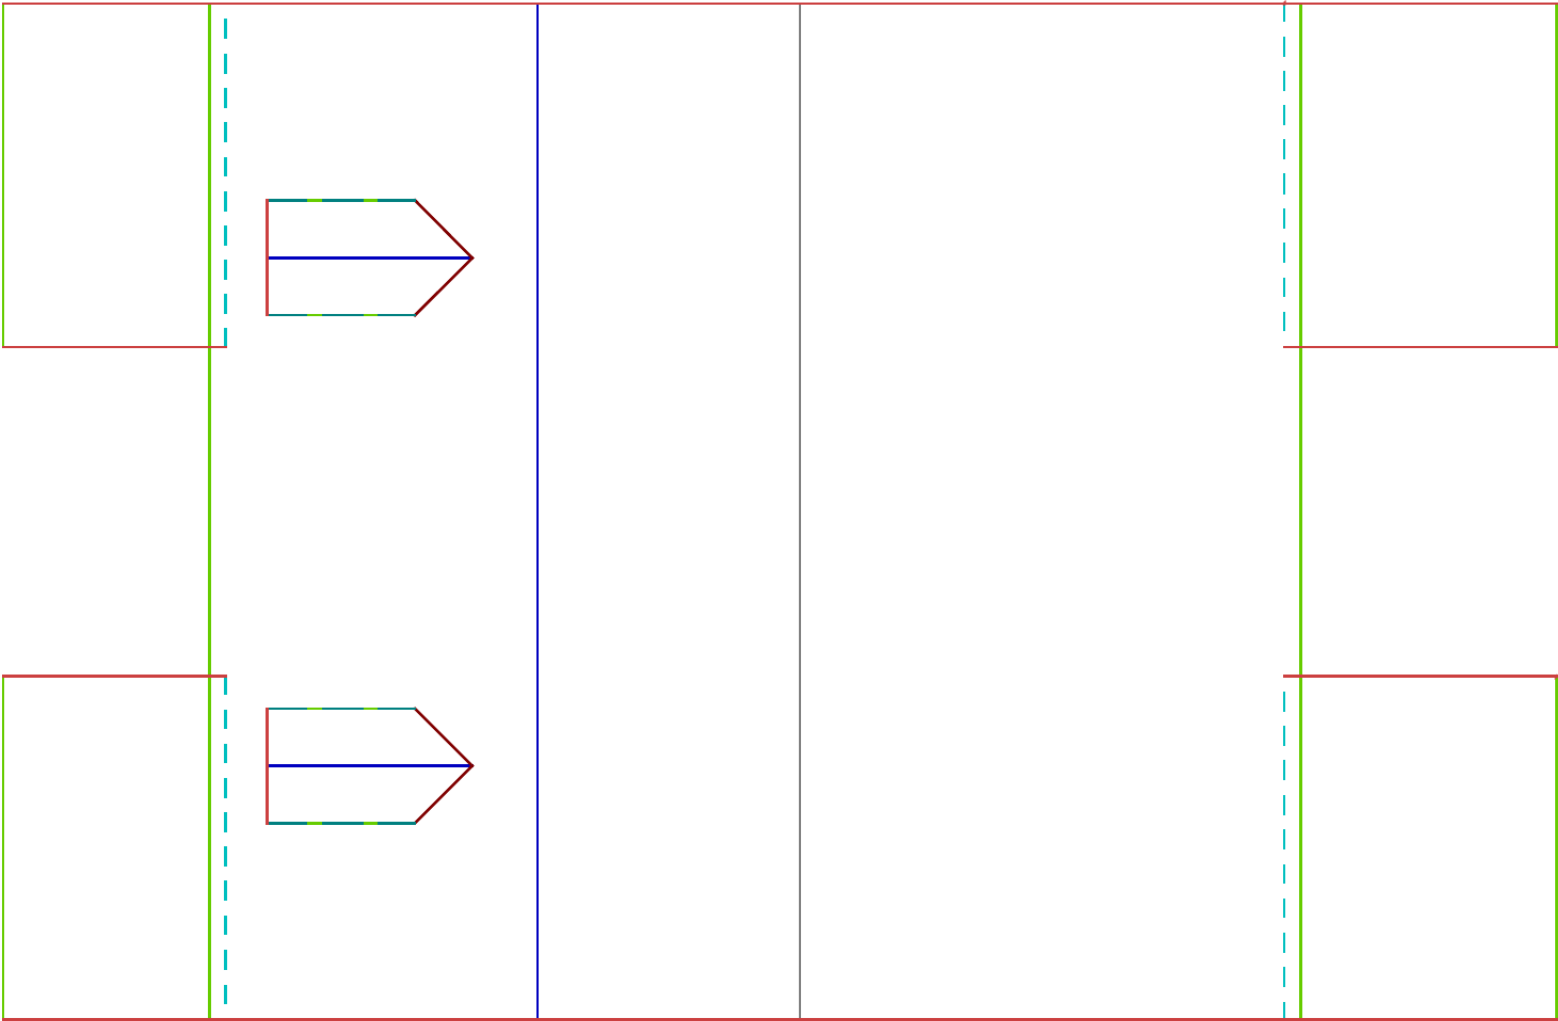

Field Notes